


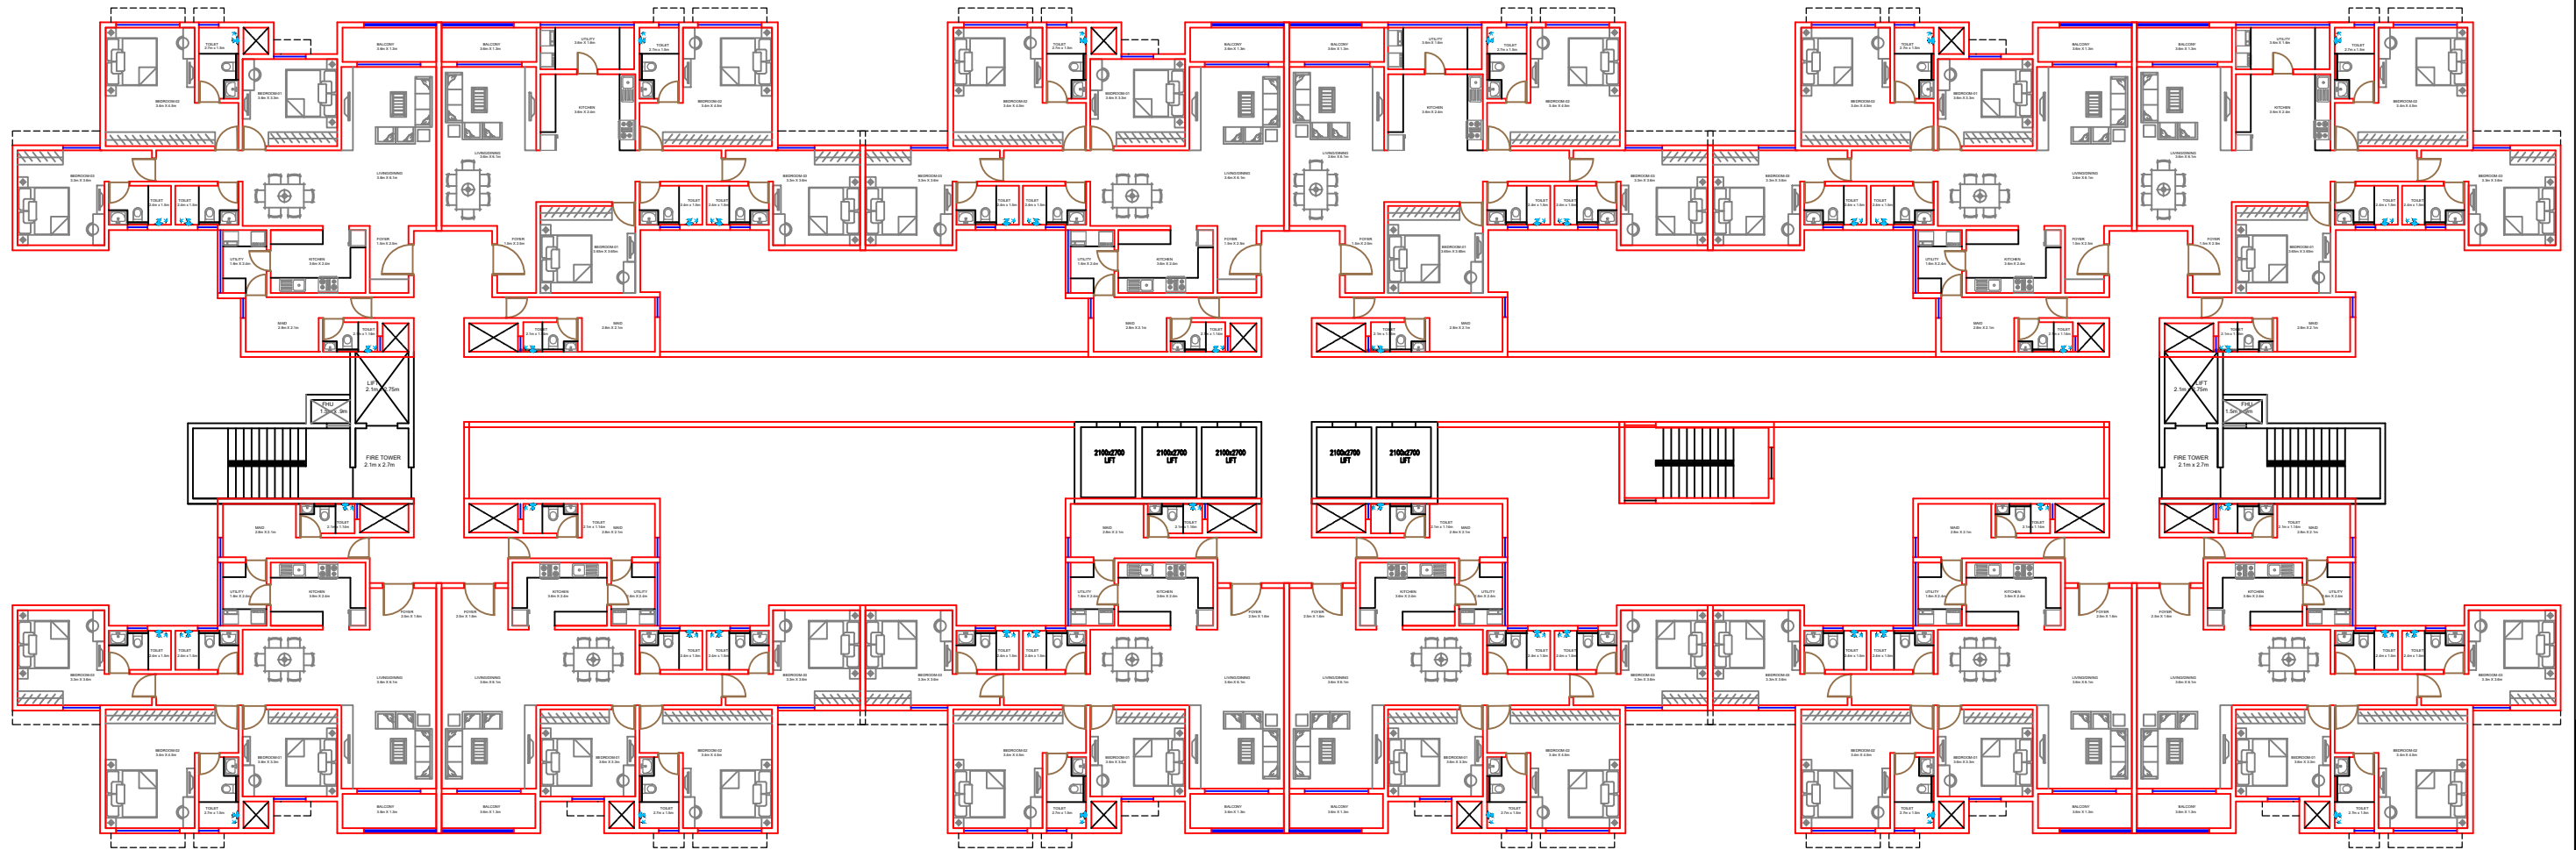

CLIENT/ OWNER :



BANGALORE DEVELOPMENT AUTHORITY

T. CHOWDAIAH, KUMARA PARK WEST,
BANGALORE - 560 020.

DWG NO:	DATE:	SCALE:	REV:
		NTS	

DRAWING TITLE:

Tower-02 Floor Plan

PROJECT TITLE:

Proposed Residential Apartment under Housing
Scheme at DSKL Layout, sy
25,26,27,28,29,30,31 &32, Medi Agrahara,
Bengaluru, Karnataka 560089